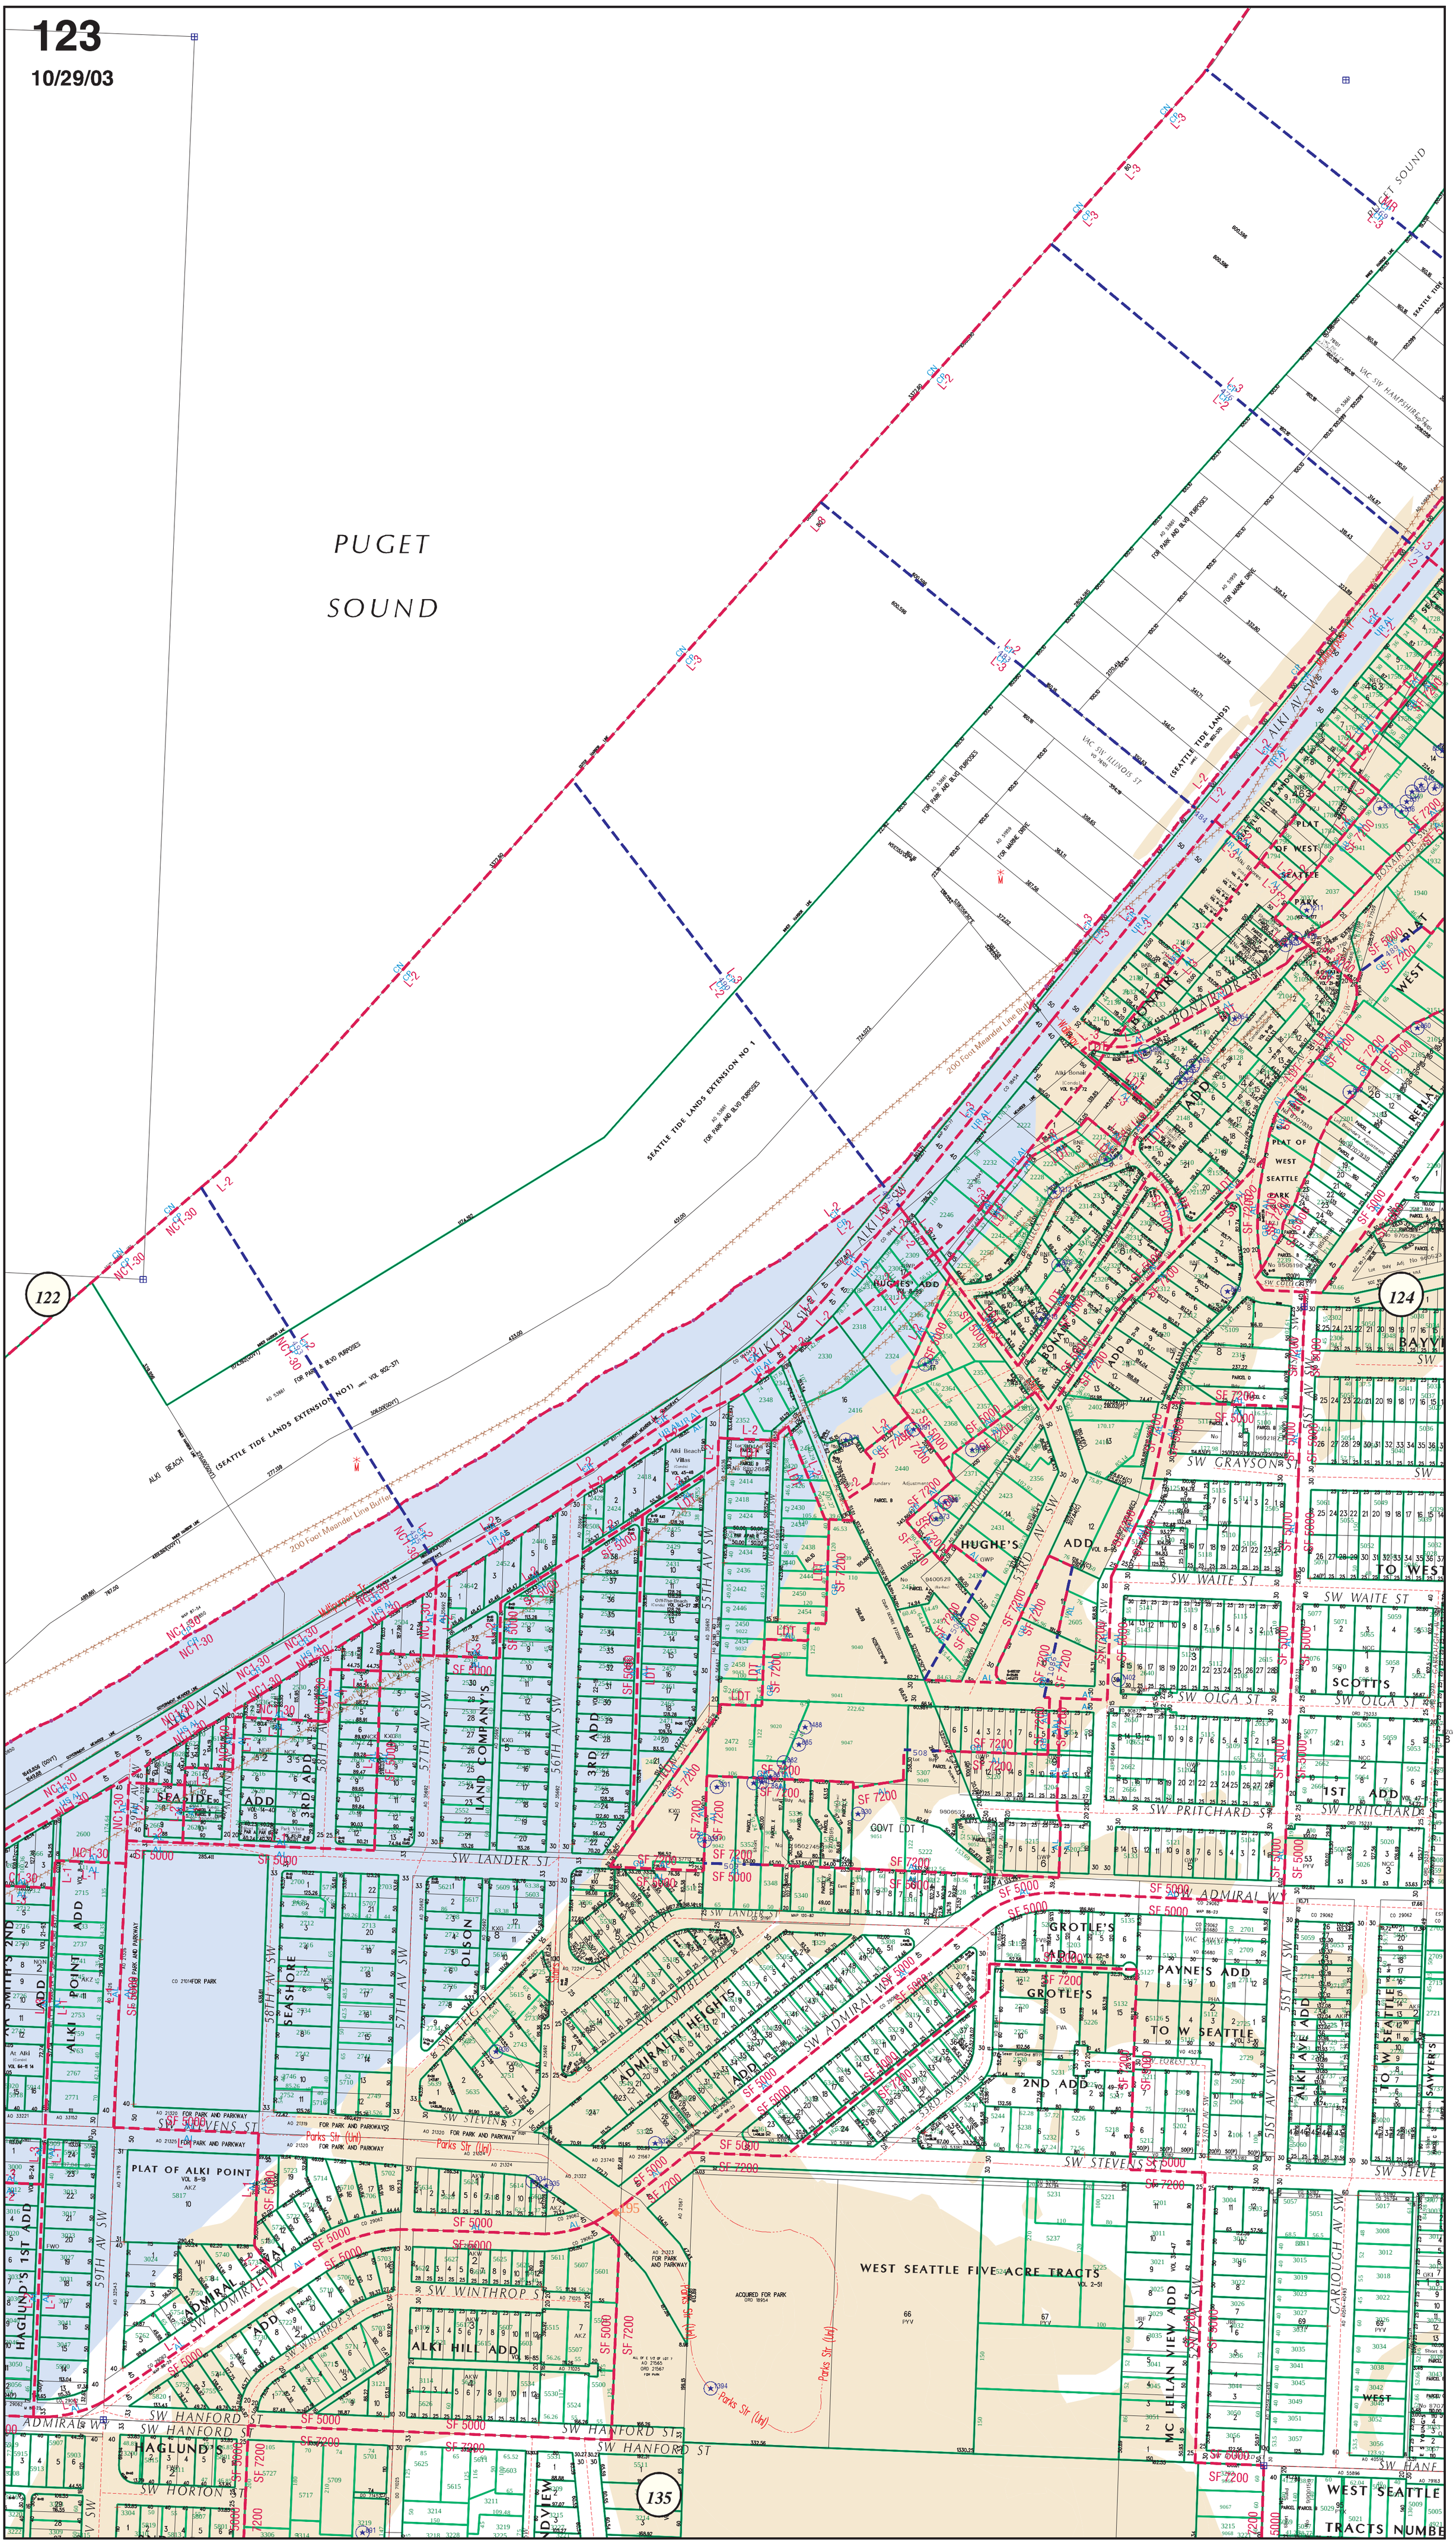
123
10/29/03
PUGET SOUND
122
124
135
SEATTLE TIDE LANDS EXTENSION NO 1
ALKI BEACH (SEATTLE TIDE LANDS EXTENSION NO1)
ALKI AV SW
HUGHE'S ADD
SW GRAYSON ST
SW WAITE ST
SW OLGA ST
SW PRITCHARD ST
SW LANDER ST
SW ADMIRAL WY
SW STEVENS ST
SW WINTHROP ST
SW HANFORD ST
SW HORTON ST
ADMIRALTY HEIGHTS ADD
PLAT OF ALKI POINT
WEST SEATTLE FIVE ACRE TRACTS
ALKI HILL ADD
HAGLUND'S
MC LELLAN VIEW ADD
GROTLE'S ADD
PAYNE'S ADD
200 Foot Meander Line Buffer