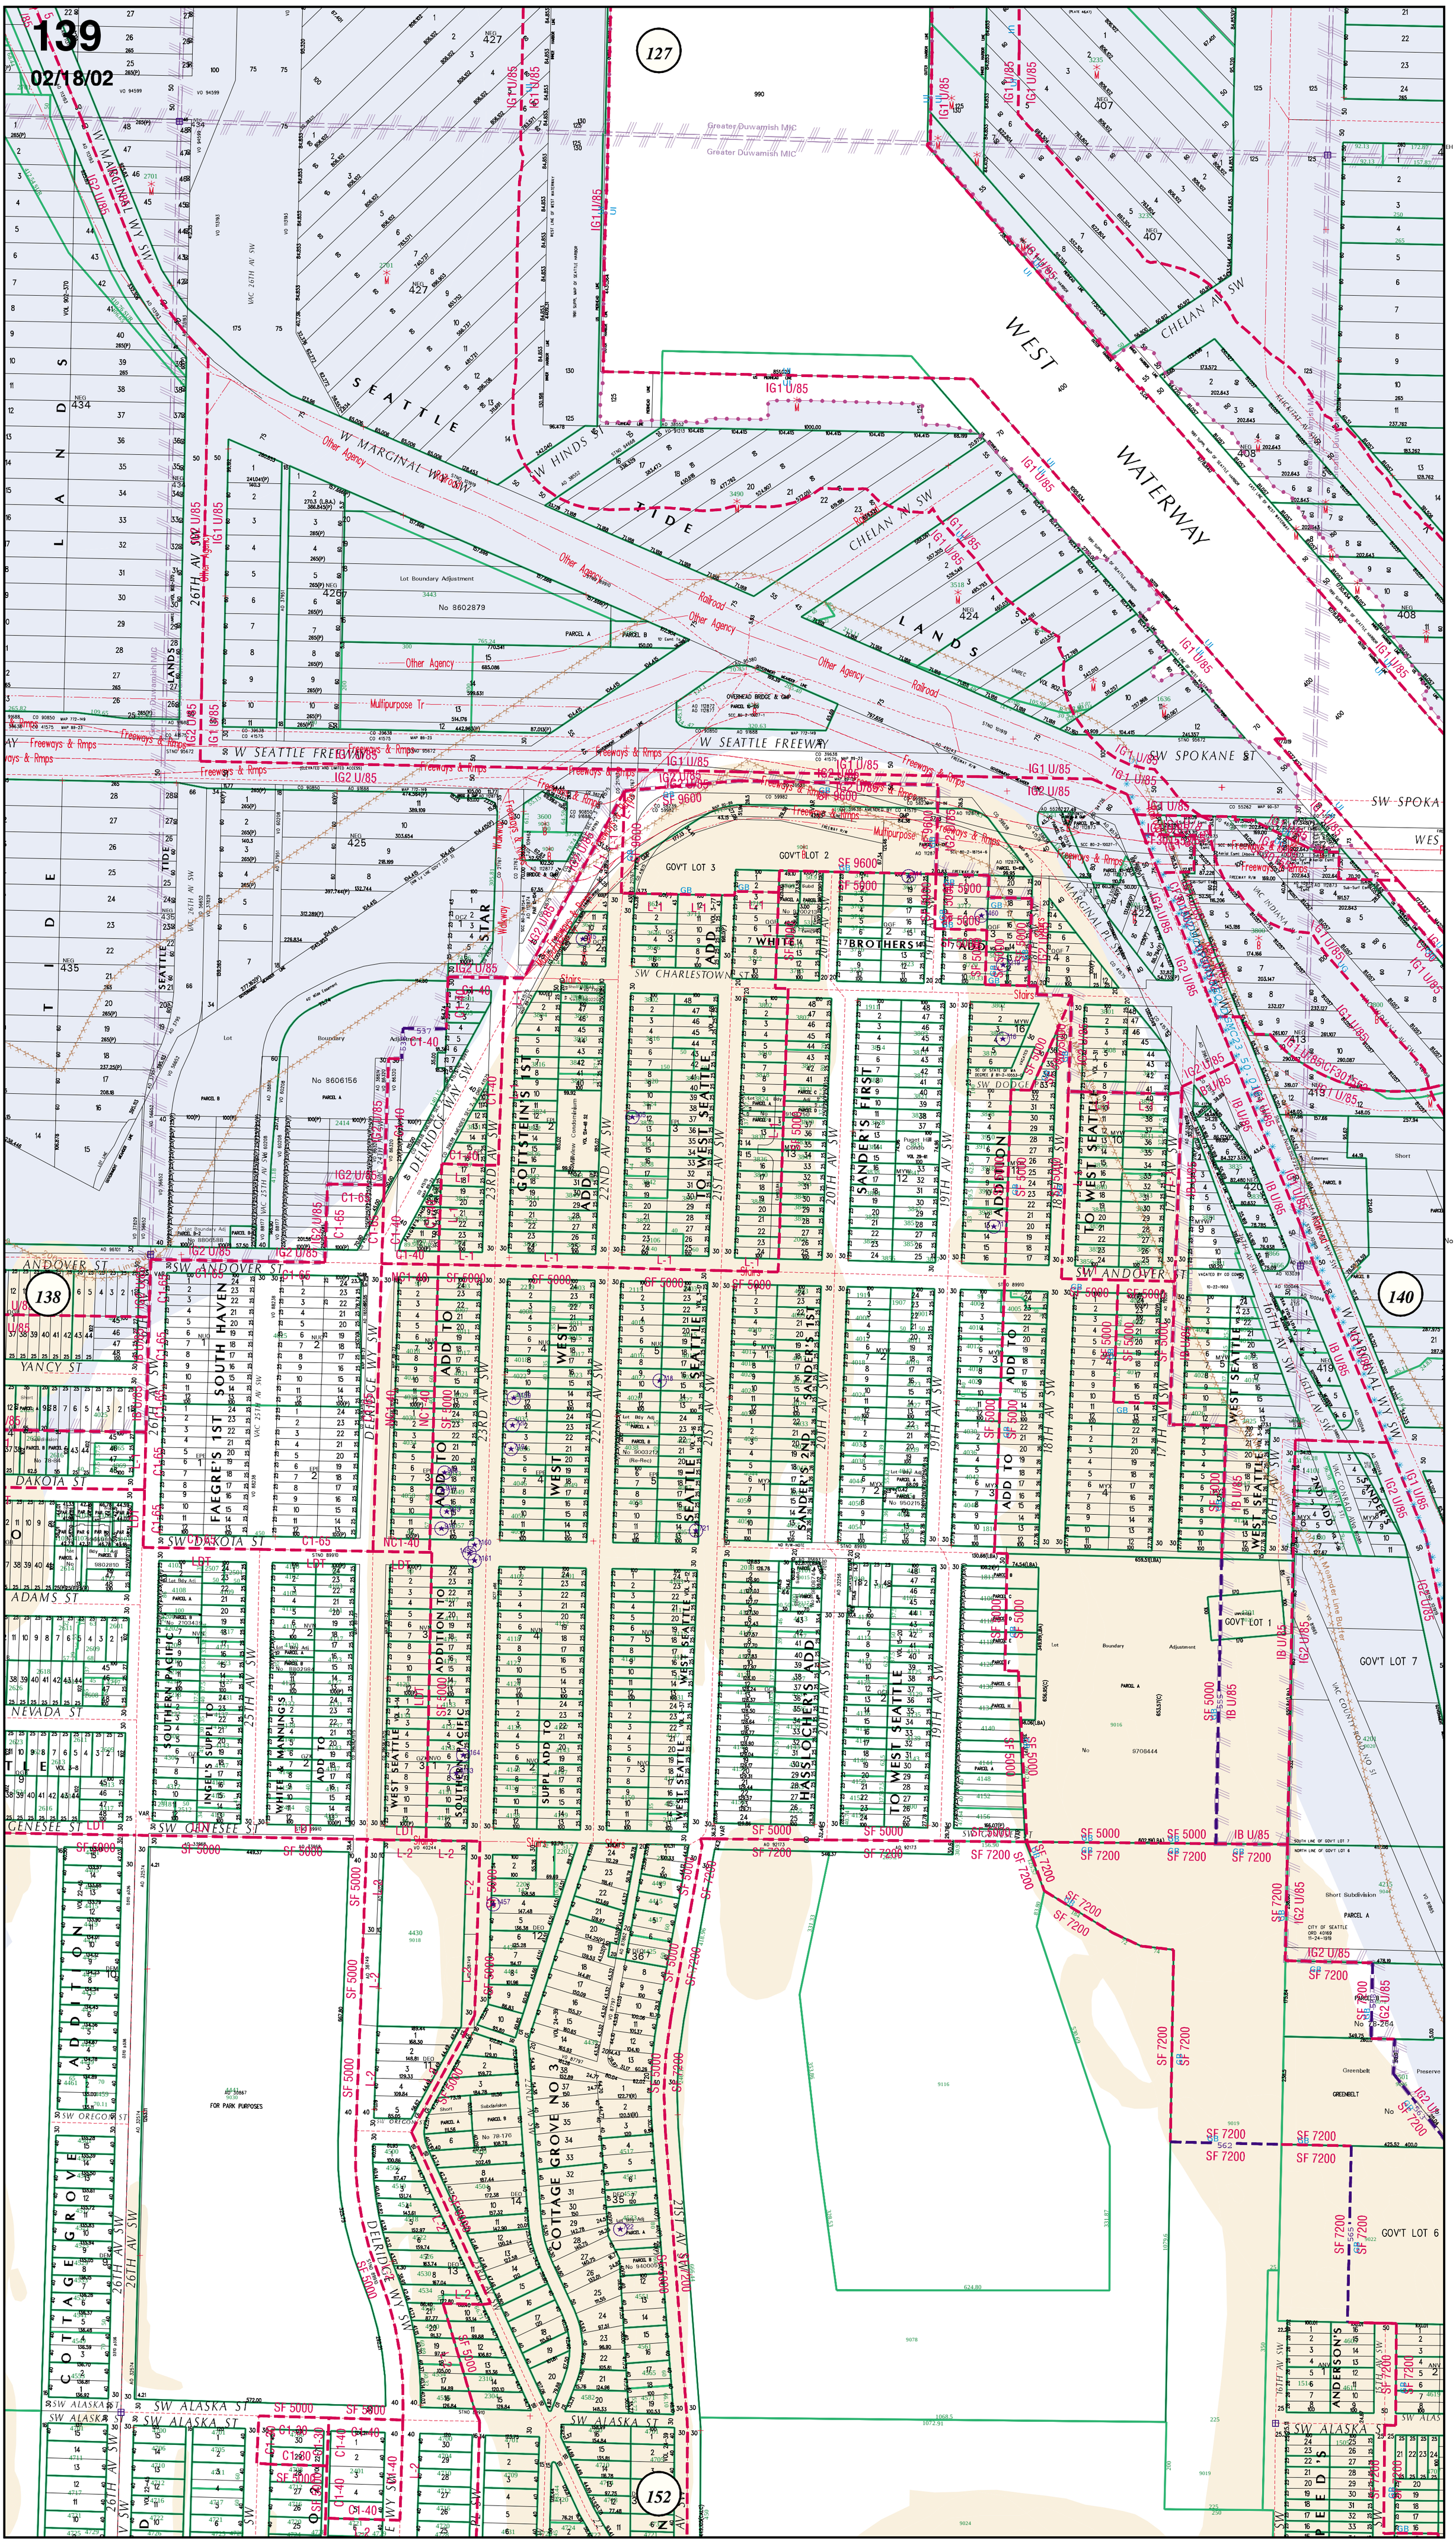
127
138
140
152
W MARGINAL WAY SW
SEATTLE TIDE LANDS
VAC 26TH AV SW
26TH AV SW
W HINDS ST
CHELAN AV SW
WEST WATERWAY
Greater Duwamish MIC
W SEATTLE FREEWAY
SW SPOKANE ST
SW CHARLESTOWN ST
SW ANDOVER ST
YANCY ST
DAKOTA ST
ADAMS ST
NEVADA ST
SW GENESEE ST
SW OREGON ST
SW ALASKA ST
DELRIDGE WAY SW
GOV'T LOT 3
GOV'T LOT 2
GOV'T LOT 1
GOV'T LOT 7
GOV'T LOT 6
FOR PARK PURPOSES
Lot Boundary Adjustment
No 8602879
No 8606156
No 9706444
Multipurpose Tr
Other Agency
Railroad
Freeways & Rmps
Walkway
Stairs
Short Subdivision
Greenbelt
Preserve
GREENBELT
CITY OF SEATTLE
ORD 40169
11-24-1919
SOUTH HAVEN
FAEGRE'S 1ST
SOUTHERN PACIFIC
INGEL'S SUPPLY TO
WHITE & MANNINGS
ADDITION TO
WEST SEATTLE
GOTTSTEIN'S 1ST
SANDER'S 1ST
SANDER'S 2ND
SANDER'S FIRST
HASSLOCHER'S ADD
COTTAGE GROVE NO 3
ANDERSON'S
SPEED'S