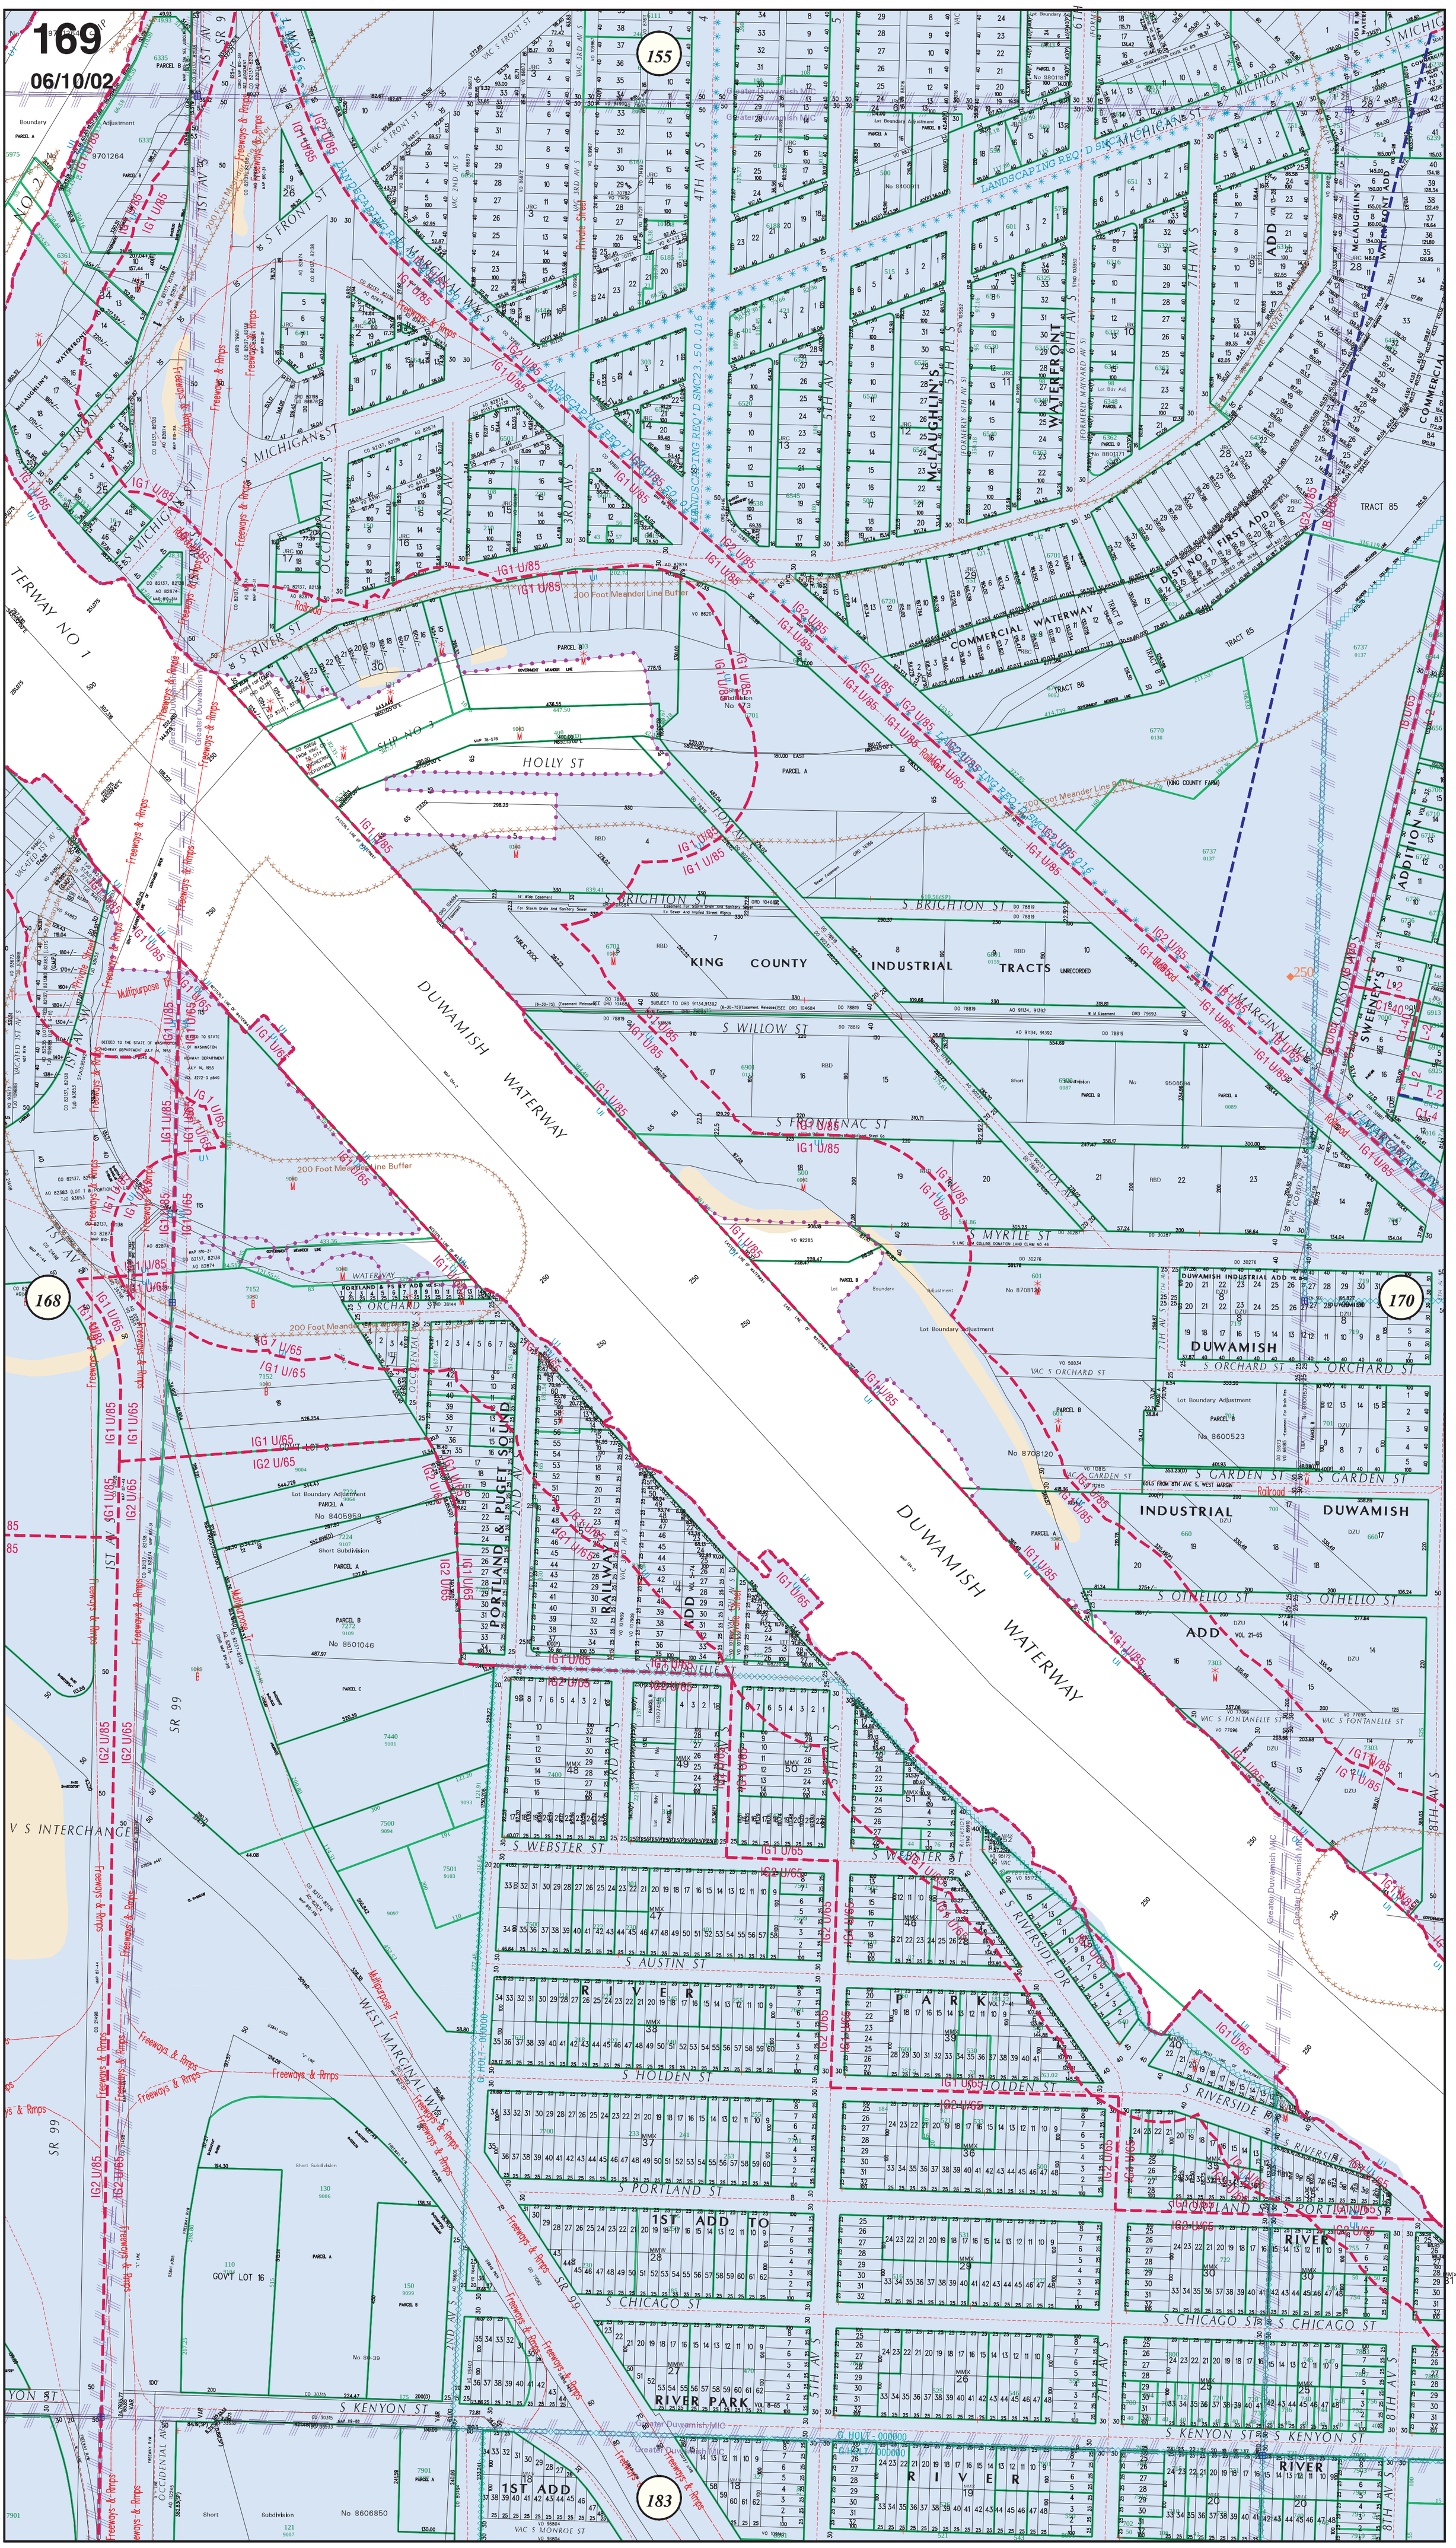
169
06/10/02
155
168
170
183
TERWAY NO 1
DUWAMISH WATERWAY
KING COUNTY INDUSTRIAL TRACTS
COMMERCIAL WATERWAY
DUWAMISH
INDUSTRIAL DUWAMISH
PORTLAND & PUGET SOUND
RAILWAY ADD
RIVER PARK
1ST ADD TO
1ST ADD
S WEBSTER ST
S AUSTIN ST
S HOLDEN ST
S PORTLAND ST
S CHICAGO ST
S KENYON ST
S RIVERSIDE DR
S OTHELLO ST
S GARDEN ST
S ORCHARD ST
S MYRTLE ST
S WILLOW ST
S BRIGHTON ST
HOLLY ST
S MICHIGAN ST
S FRONT ST
S RIVER ST
OCCIDENTAL AV S
2ND AV S
3RD AV S
4TH AV S
5TH AV S
6TH AV S
7TH AV S
8TH AV S
1ST AV S
SR 99
V S INTERCHANGE
WEST MARGINAL WAY S
Freeways & Rmps
Multipurpose Tr
Railroad
200 Foot Meander Line Buffer
Greater Duwamish MIC
Lot Boundary Adjustment
Short Subdivision
No 8405959
No 8501046
No 8606850
No 8708120
No 8600523
GOV'T LOT 16
TRACT 85
TRACT 86
TRACT B
PARCEL A
PARCEL B
PARCEL C